KEY
A =
B =
C =
D =
TOTAL LINEAL METERS = A+B+C+D

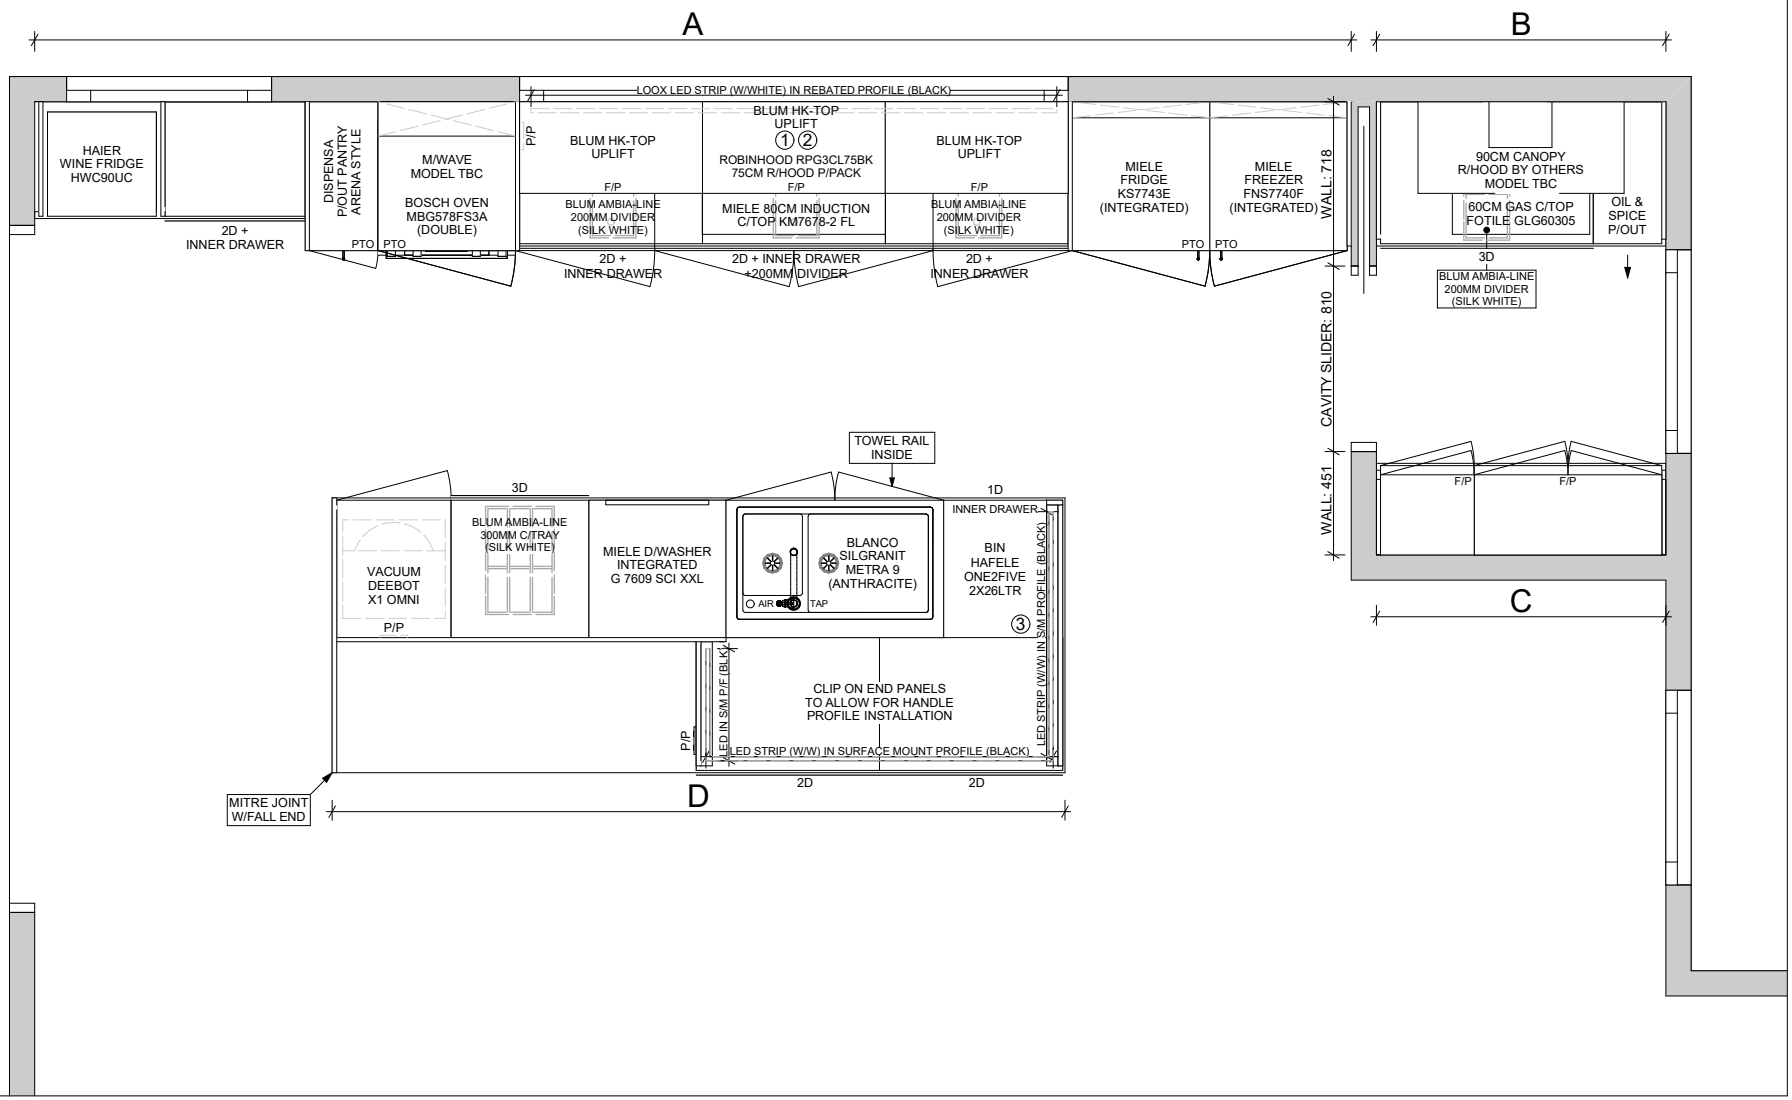

Floor Plan

Interior Carcase	Exterior Finish	Exterior Surface Colour	Drawer Runners	Hinges	Handles	Drawer Inserts	Benchtop Material	Thickness	Sink Model	Sink Fitting

fusion KITCHENS & CABINETRY

Address:
210 Neilson Street
Onehunga
Auckland 1061

Contact:
Phone: 021 983 585 (Cam)
Email: cam@fusionkitchens.co.nz
Phone: 021 982 081 (Jay)
Email: jay@fusionkitchens.co.nz

Client Details

Job Location

Job Reference

Date

Plan Version

Notes

Flooring:
Flooring Timing:
Skirting Size:
Cove/Scotia:
Architrave
Airswitch:

Designed By:

Drawn By:

Revised By:

I understand the drawings, products and all information relating to these plans. Note that these drawings may vary slightly from the finished kitchen and/or relative cabinetry.

Customer Signature:
X